0 1000 2000

KIJABE BRANCH PROFILE

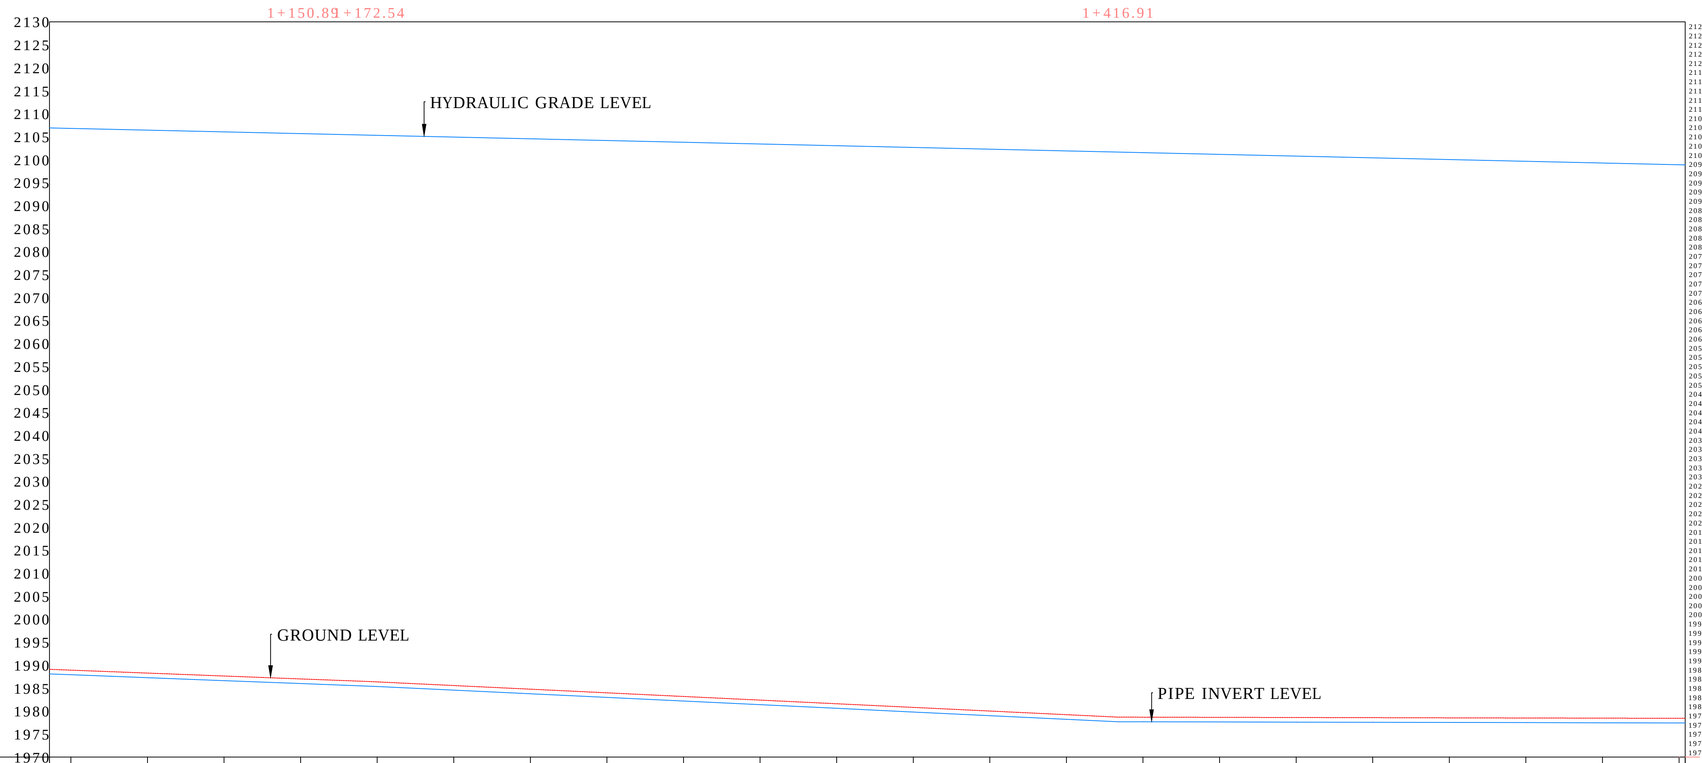

CHAINAGE	1+068	1+100	1+200	1+300	1+400	1+500	1+600	1+602
ORIGINAL GROUND LEVEL	1988.92	1988.09	1987.64	1987.00	1986.36	1985.57	1984.77	1983.98
PIPE INVERT LEVEL	1987.91	1988.09	1986.64	1986.00	1985.36	1984.56	1983.77	1982.98
HYDRAULIC GRADE LEVEL	2106.81	2106.92	2106.06	2105.68	2105.30	2104.93	2104.55	2104.17
FLOW PARAMETERS	0.00436M³/S							
PIPE INFO	UPVC PN 16 90MM							
SURVEY REMARKS								

CHAINAGE	1+100	1+200	1+300	1+400	1+500	1+600
ORIGINAL GROUND LEVEL	1983.19	1982.40	1981.60	1980.81	1980.02	1978.68
PIPE INVERT LEVEL	1982.19	1981.39	1980.60	1979.81	1979.02	1977.67
HYDRAULIC GRADE LEVEL	2103.79	2103.42	2103.04	2102.66	2102.28	2101.53

CHAINAGE	1+600	1+602
ORIGINAL GROUND LEVEL	1978.64	1978.61	1978.57	1978.54	1978.50	1978.47	1978.43
PIPE INVERT LEVEL	1977.64	1977.60	1977.57	1977.53	1977.50	1977.46	1977.42
HYDRAULIC GRADE LEVEL	2101.15	2100.77	2100.40	2100.02	2099.64	2099.26	2098.88

General Notes

No.	Revision/Issue	Date

Firm Name and Address

MINISTRY OF AGRICULTURE,
LIVESTOCK,FISHERIES&IRRIGATION
NATIONAL IRRIGATION BOARD
SURVEYED BY : VIRGINIA.W.
DRAWN BY : VIRGINIA.W.
DESIGNED BY :MR J.W.MUCHINA.
CHECKED BY :C.M.M.

Project Name and Address

NYAMUGUNA IRRIGATION
PROJECT
LAIKIPIA COUNTY
LAIKIPIA EAST SUB-COUNTY

Project	Sheet
KIJABE BRANCH	3
Date: FEB.2019	
Scale: 1:1000	