GITHIRA BRANCH PROFILE

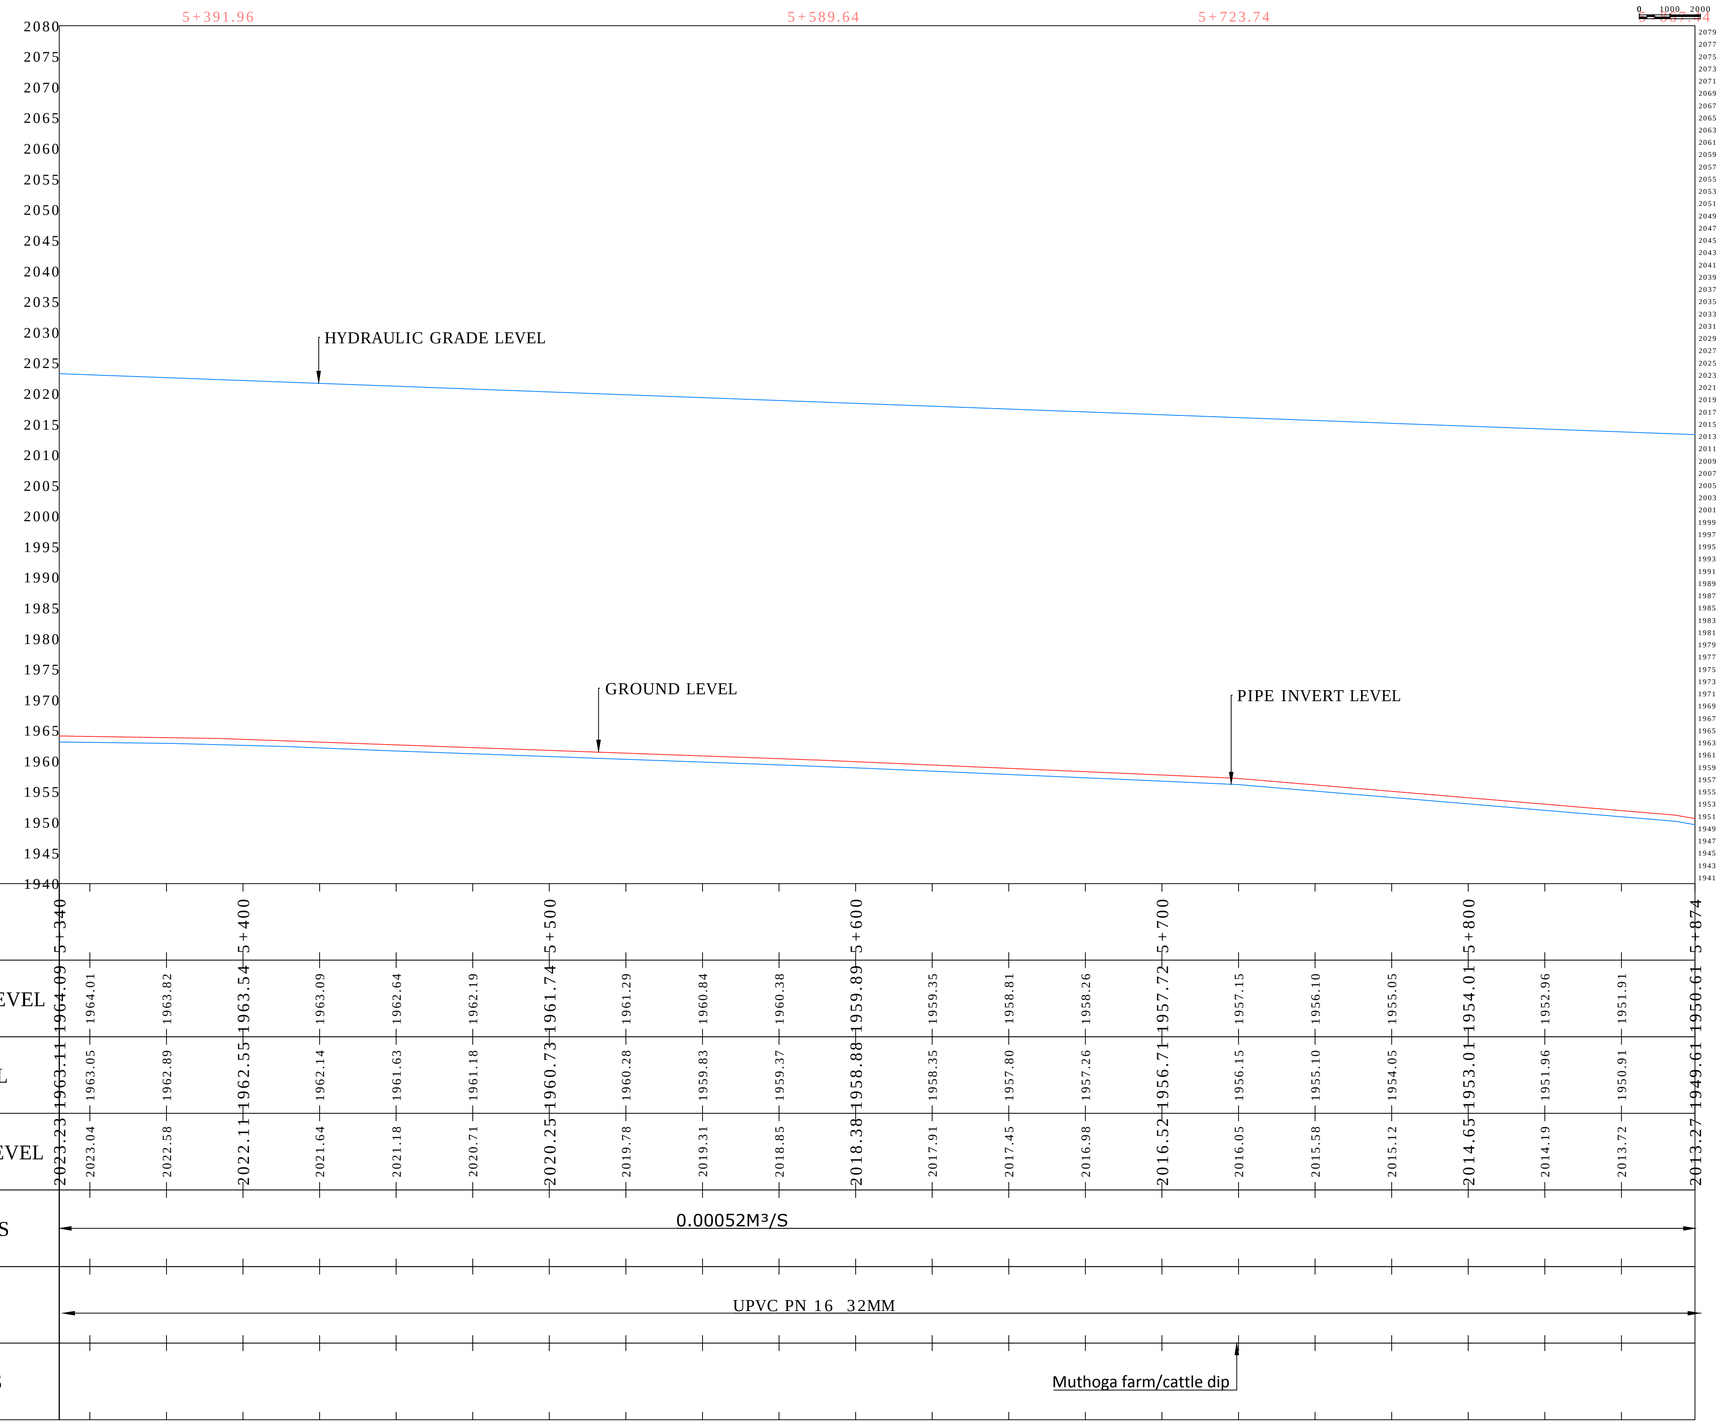

CHAINAGE	5+340	5+400	5+500	5+600	5+700	5+800	5+874
ORIGINAL GROUND LEVEL	1964.09 1964.01 1963.82 1963.54 1963.09 1962.64 1962.19 1961.74 1961.29 1960.84 1960.38 1959.89 1959.35 1958.81 1958.26 1957.72 1957.15 1956.10 1955.05 1954.01 1952.96 1951.91 1950.61						
PIPE INVERT LEVEL	1963.11 1963.05 1962.89 1962.55 1962.14 1961.63 1961.18 1960.73 1960.28 1959.83 1959.37 1958.80 1958.35 1957.80 1957.26 1956.71 1956.15 1955.10 1954.05 1953.01 1951.96 1950.91 1949.61						
HYDRAULIC GRADE LEVEL	2023.23 2023.04 2022.58 2022.11 2021.64 2021.18 2020.71 2020.25 2019.78 2019.31 2018.85 2018.38 2017.91 2017.45 2016.98 2016.52 2016.05 2015.58 2015.12 2014.65 2014.19 2013.72 2013.27						
FLOW PARAMETERS	0.00052M³/S						
PIPE INFO	UPVC PN 16 32MM						
SURVEY REMARKS						Muthoga farm/cattle dip	

General Notes

No.	Revision/Issue	Date

Firm Name and Address

MINISTRY OF AGRICULTURE,
LIVESTOCK,FISHERIES&IRRIGATION
NATIONAL IRRIGATION BOARD
SURVEYED BY : VIRGINIA.W.
DRAWN BY : VIRGINIA.W.
DESIGNED BY :MR J.W.MUCHINA.
CHECKED BY :C.M.M.

Project Name and Address

NYAMUGUNA IRRIGATION
PROJECT
LAIKIPIA COUNTY
LAIKIPIA EAST SUB-COUNTY

Project	Sheet
GITHIRA BRANCH	11
Date: FEB.2019	
Scale: 1:1000	